PLAN VIEW

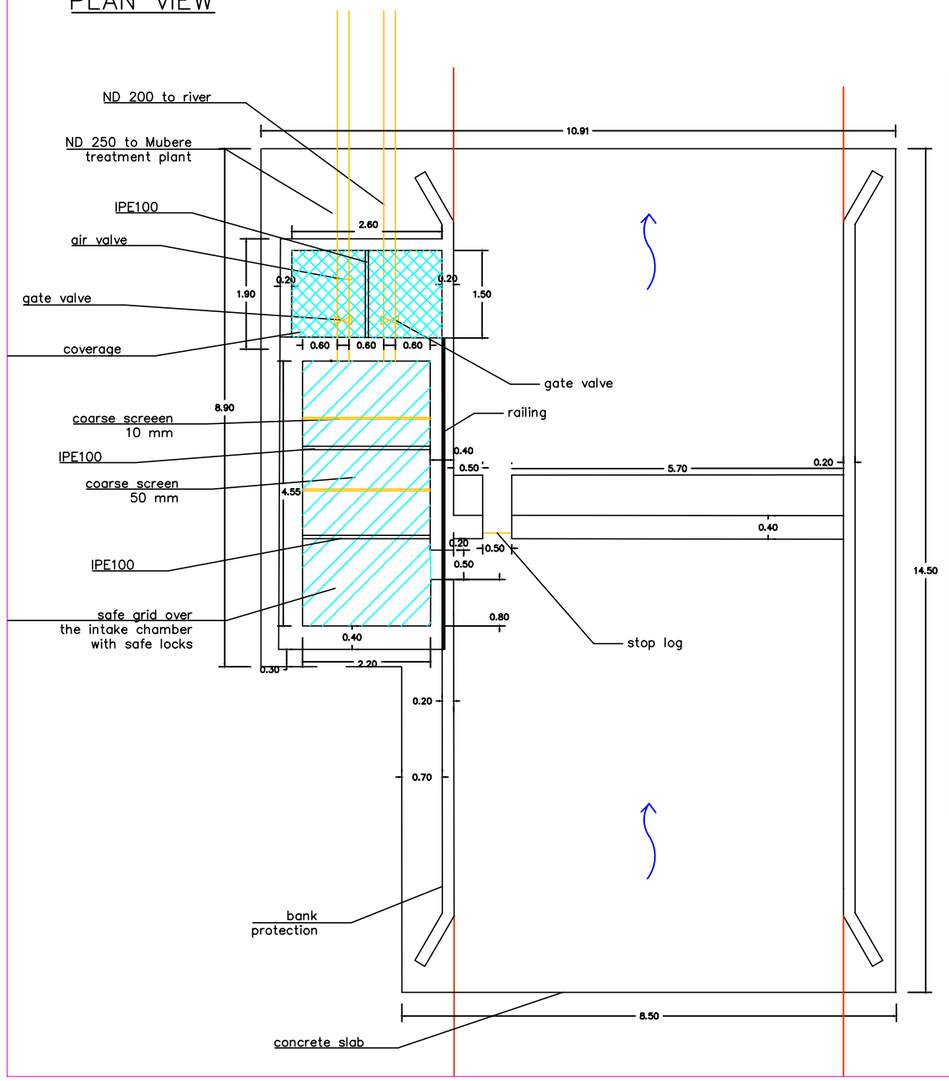

SECTION A–A'

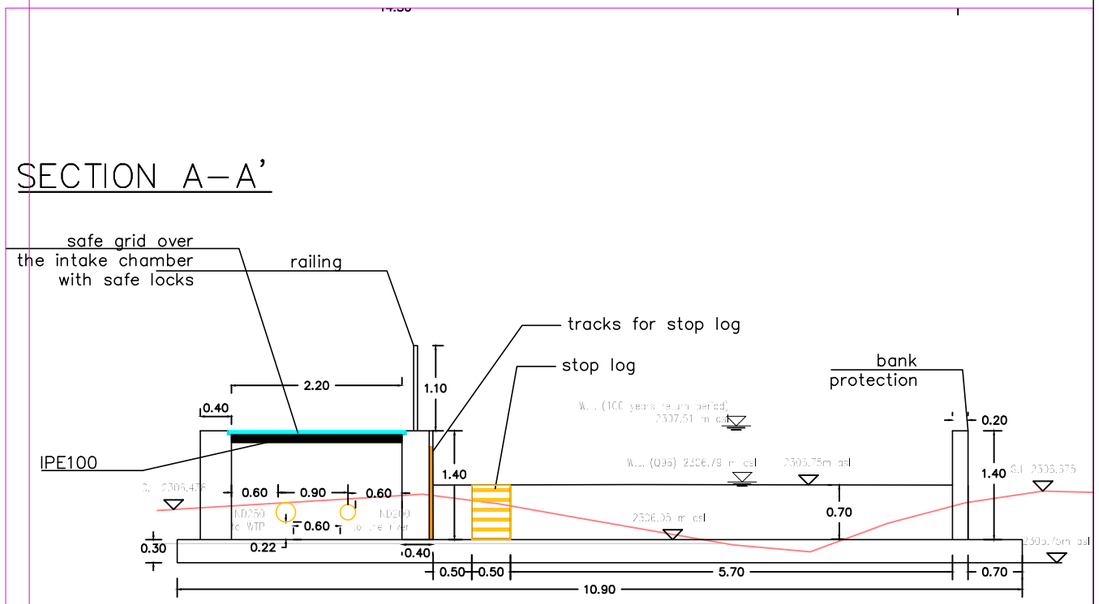

SECTION C–C'

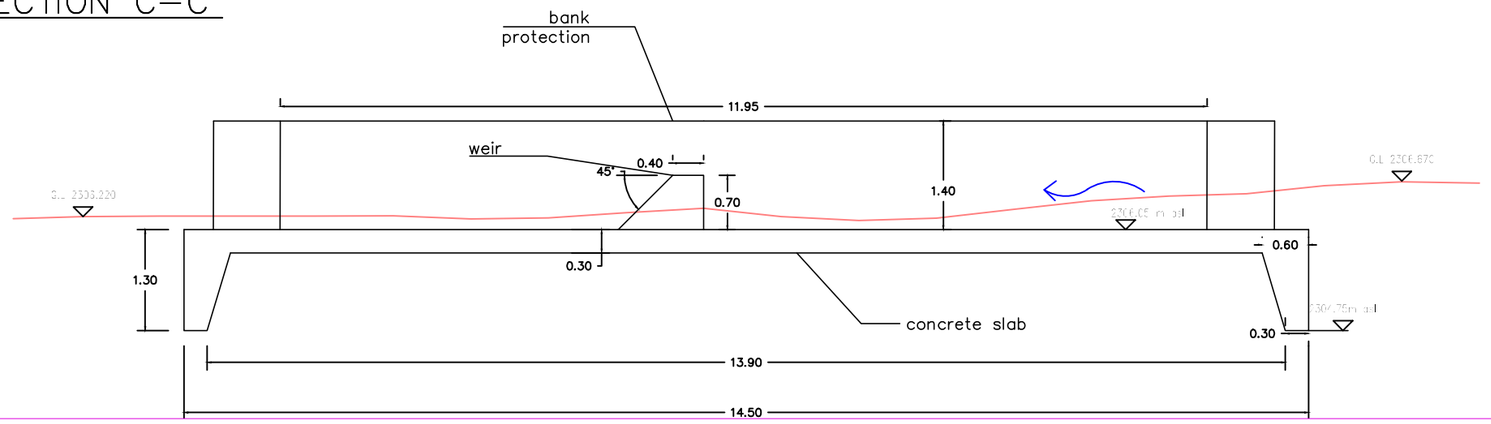

Client:
KAPENGURIA WATER AND SEWAGE COMPANY

Project:
KAPENGURIA WATER SUPPLY INTAKE

Drawing Title:
RIVER INTAKE

Drawn by	: K.K.R
Surveyed by	: P.K
Checked by	: S.P
Approved by	: .....
Date	: NOV - 2021
Scale	
Drg No	KAWASES_WSI.2021.02

No. Revisions:	Date:	Approved By: